CASCADE CHARTER TOWNSHIP

KENT COUNTY, MICHIGAN
SANITARY SEWER MASTER PLAN

LAST UPDATE: MARCH 2011

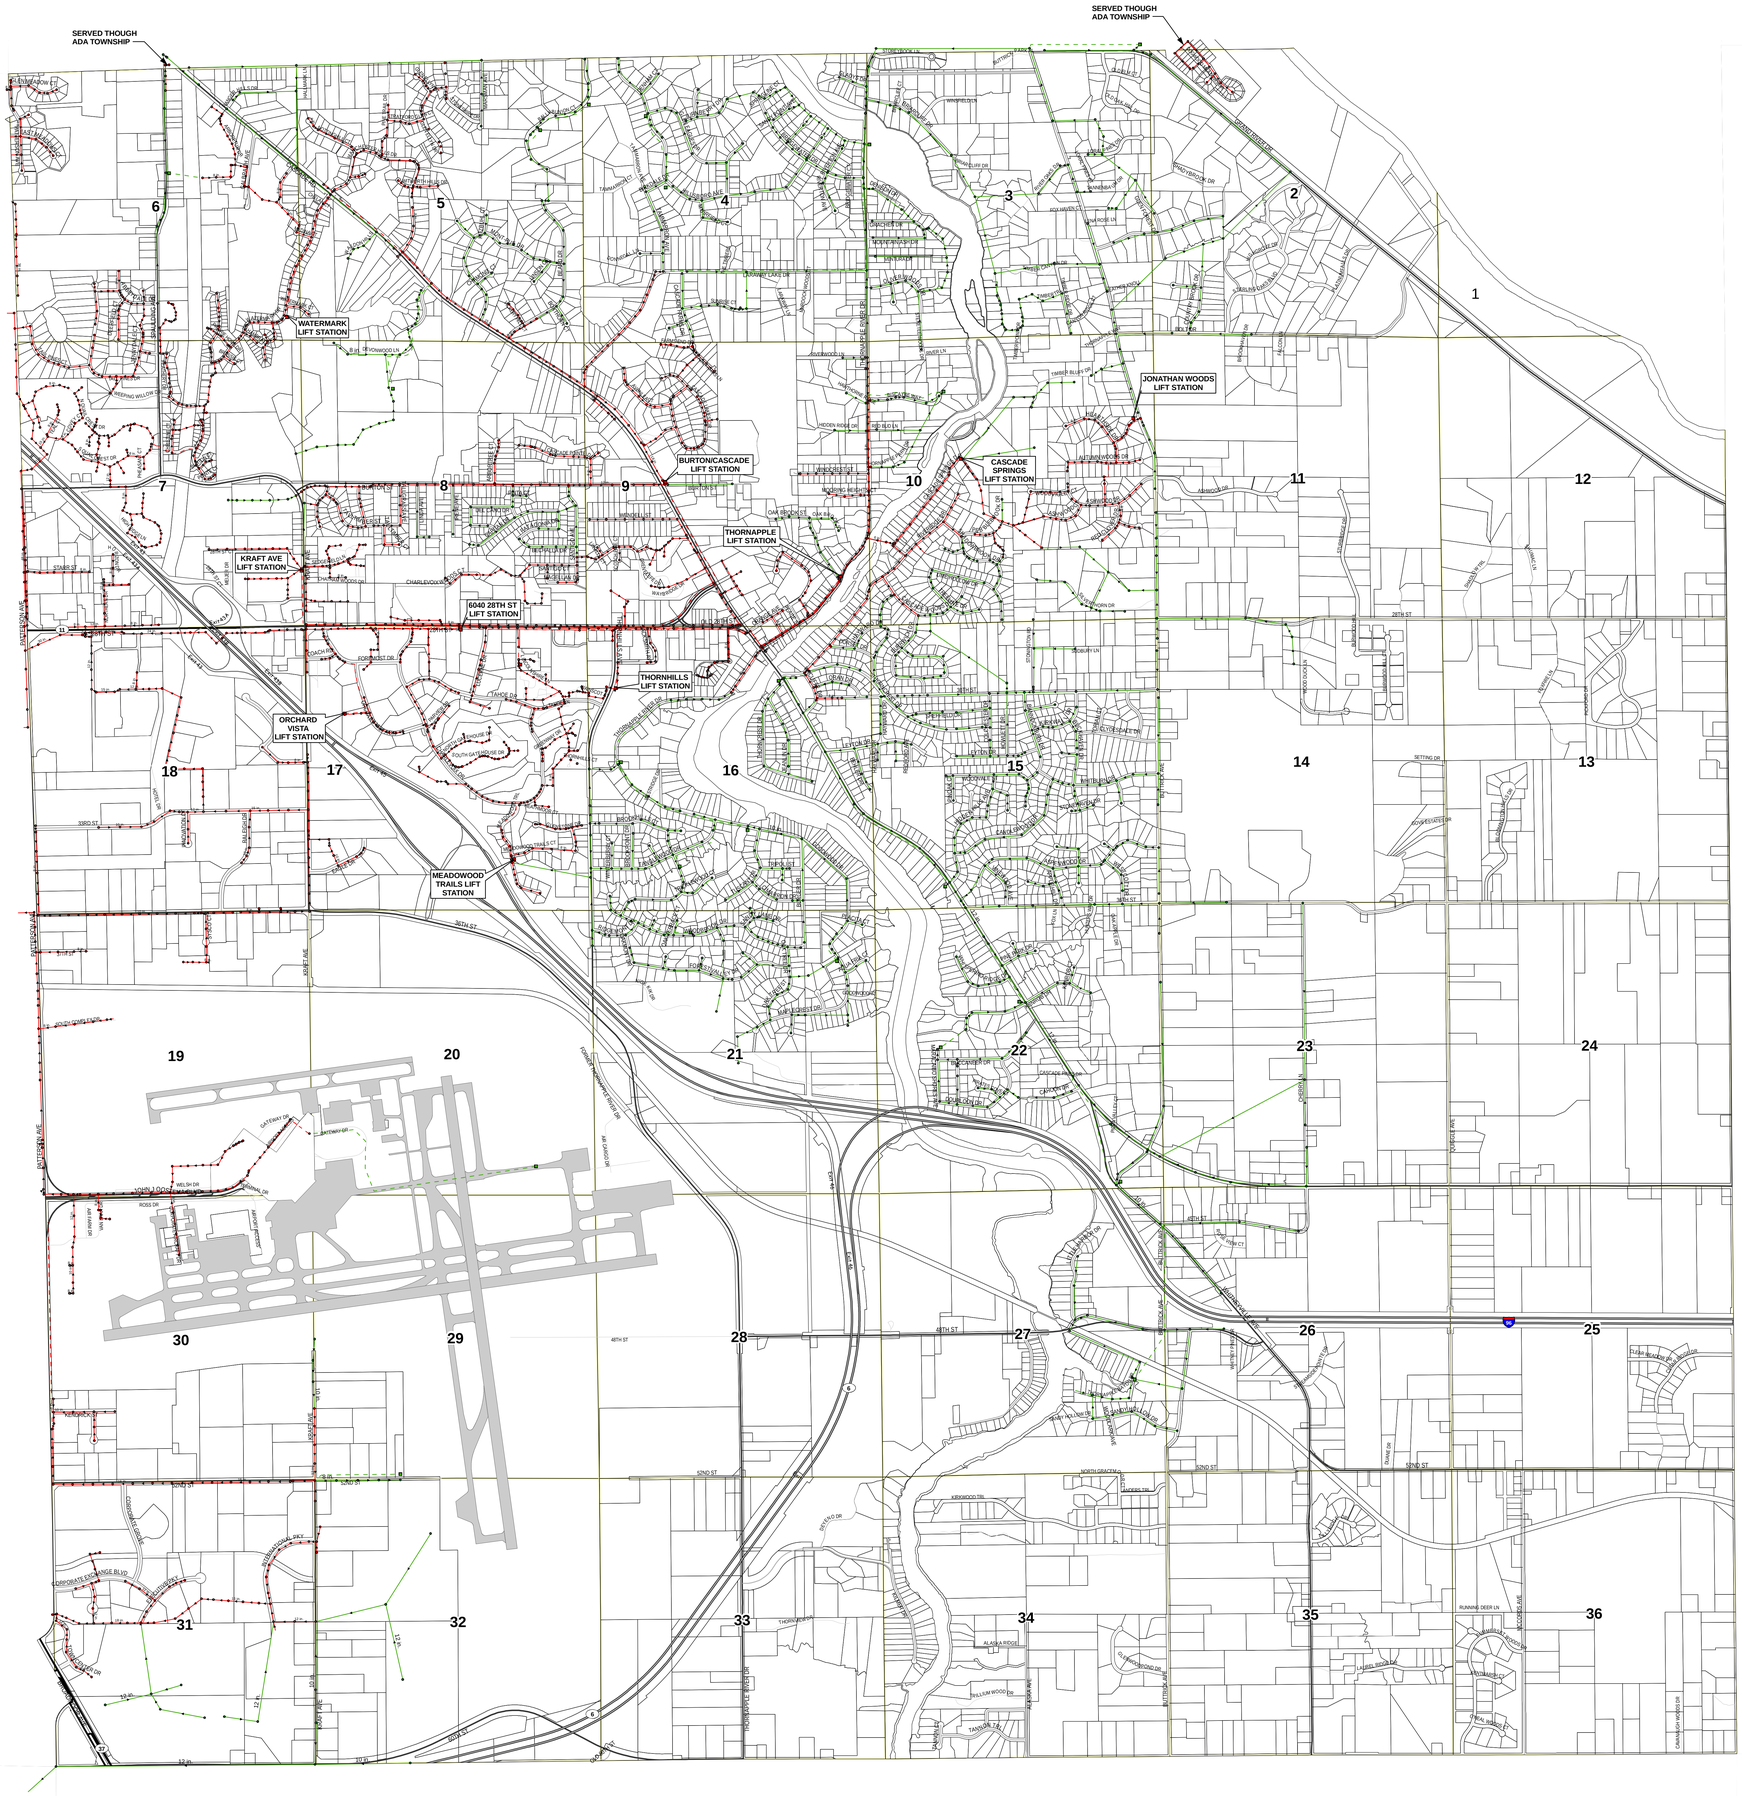

fishbeck, thompson, carr & huber, inc.

March 2011